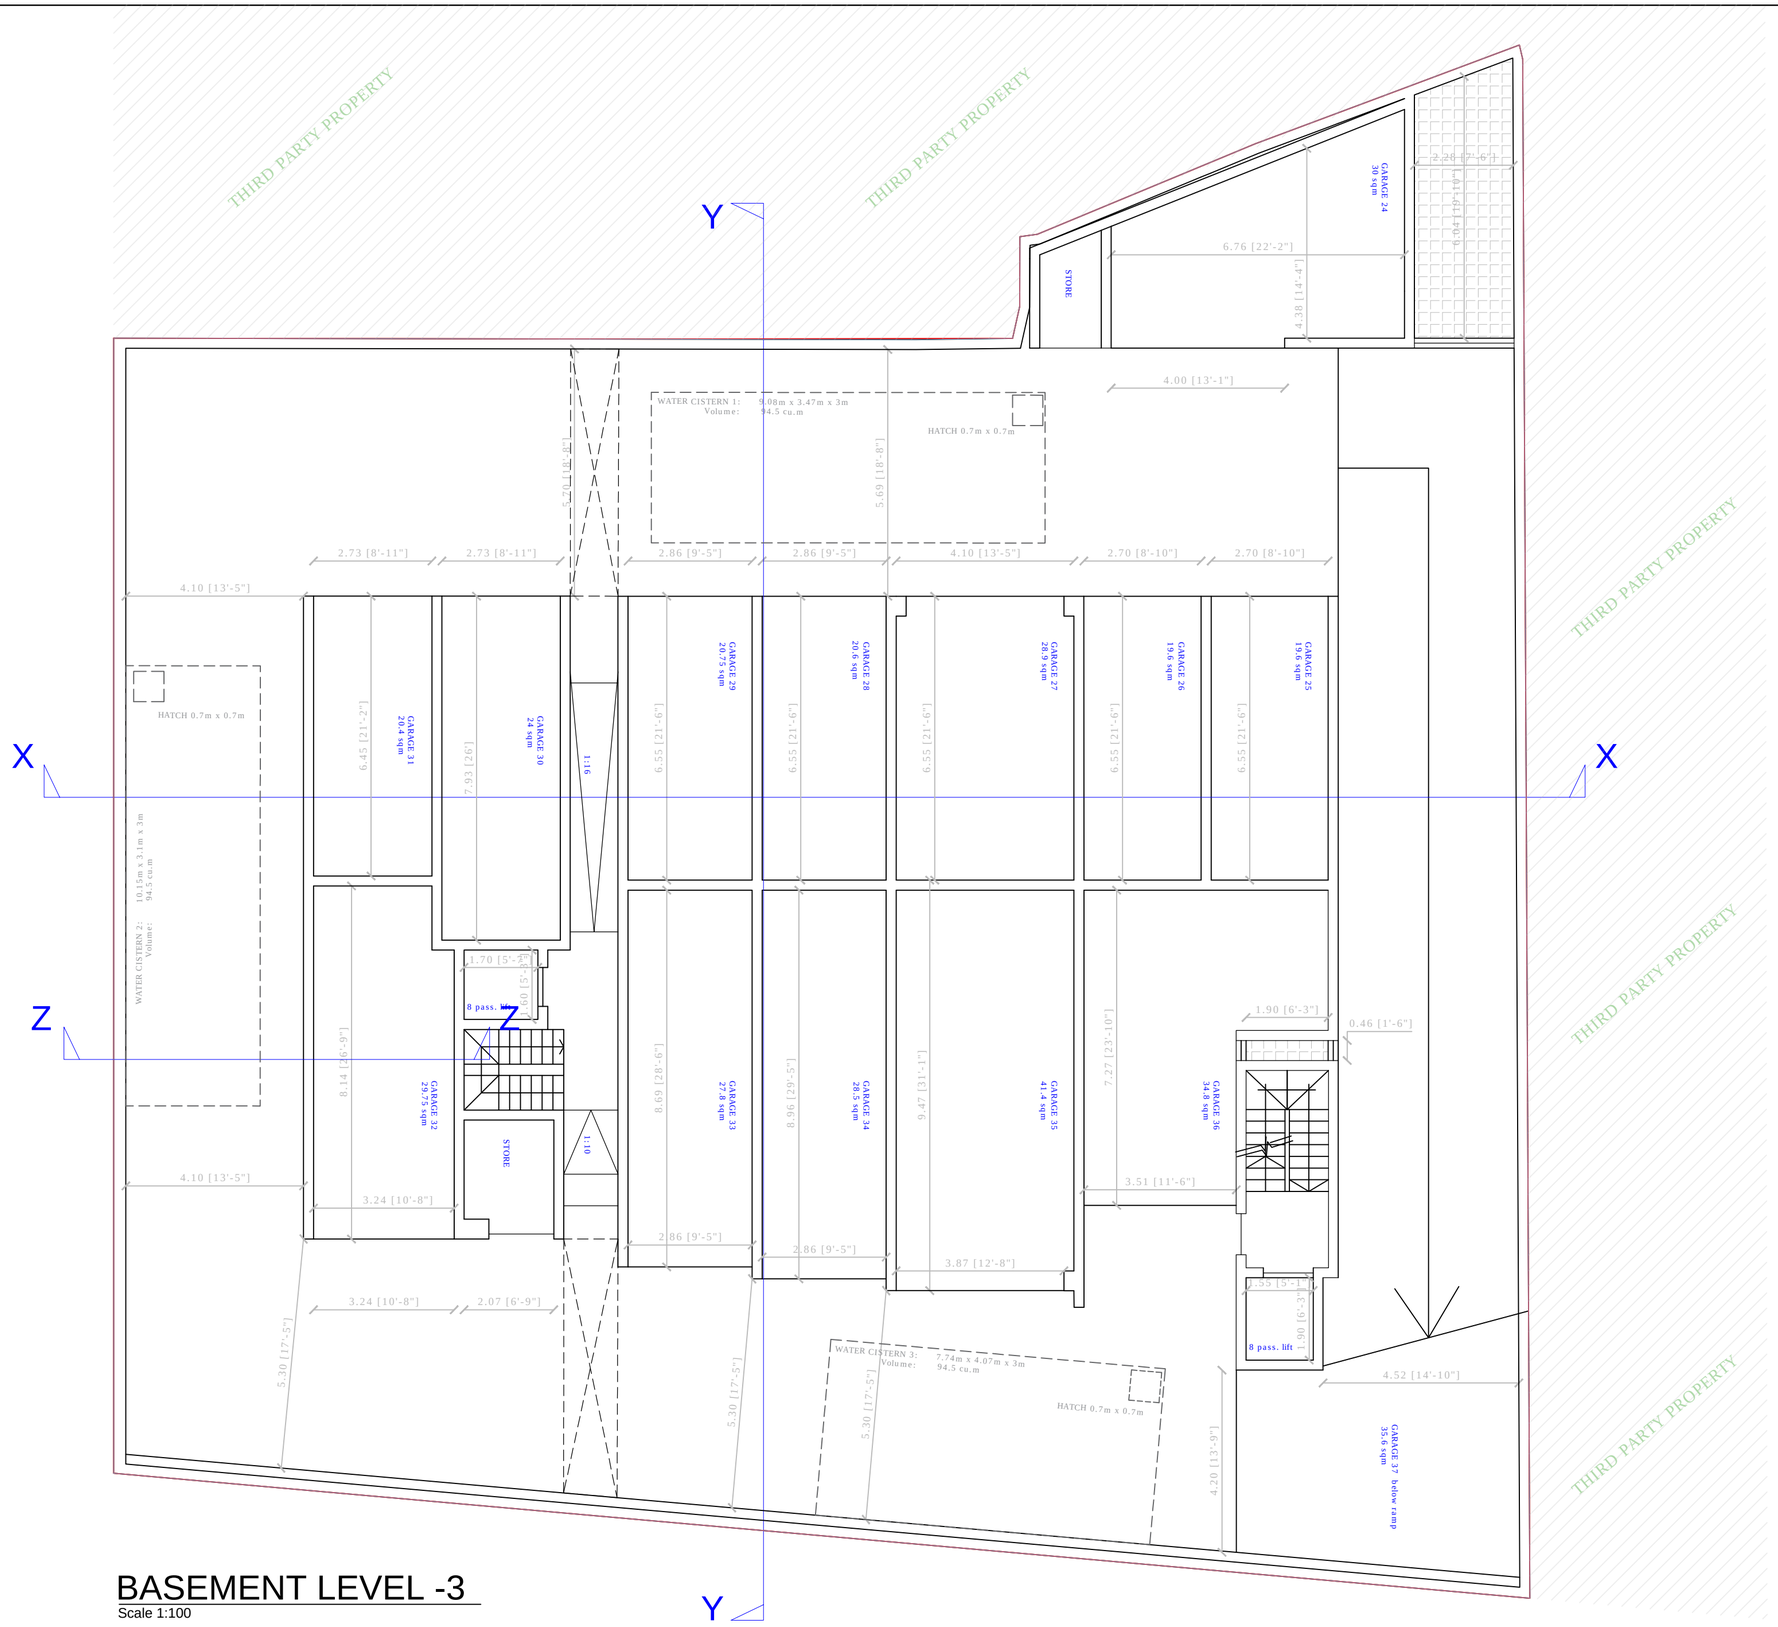

BASEMENT LEVEL -3

Scale 1:100

To Construct

To Demolish

IGA **Ivynne Grixti Architects**
IGA, 128, Psaila Street, Birkirkara.
Tel: 21490937 - Fax: 21490937 - Mobile: 7905 5118
email: ig@ivynnegrixti.com | web: www.ivynnegrixti.com

Drawing title: BASEMENT LEVEL -3

Project title: MELLIEHA SITE

Client: MR M. BUGEJA

Revision Drawing: A

Drawn by: IG

Drawing Number: 02

Scale: 1:100 on A2

Date: 2018-11-29