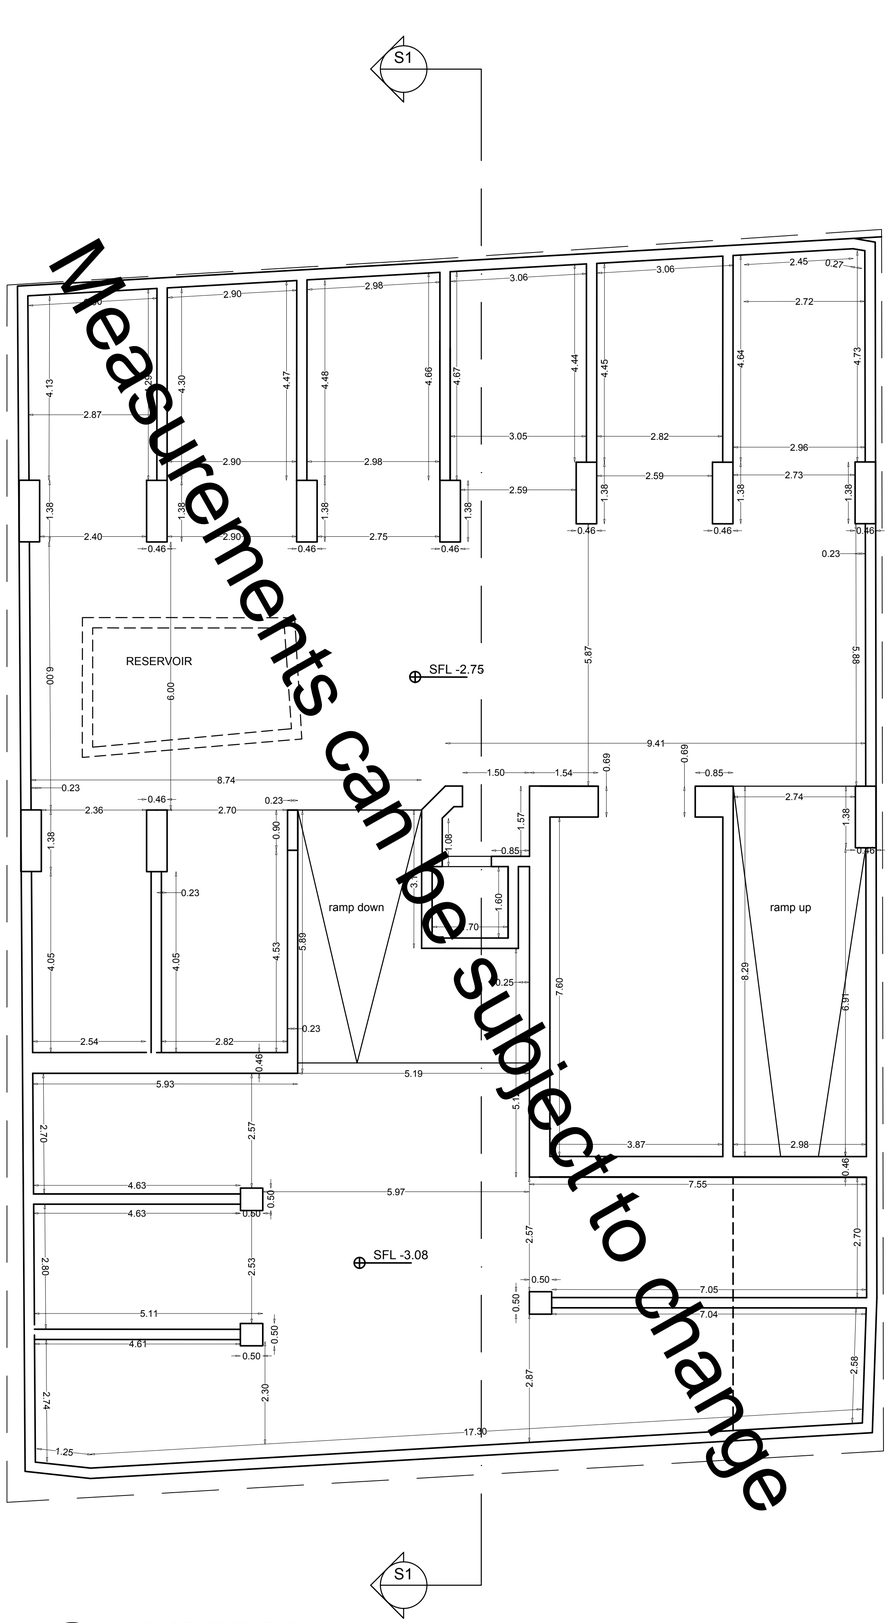

P1 / D1 BASEMENT LEVEL
Scale 1:100

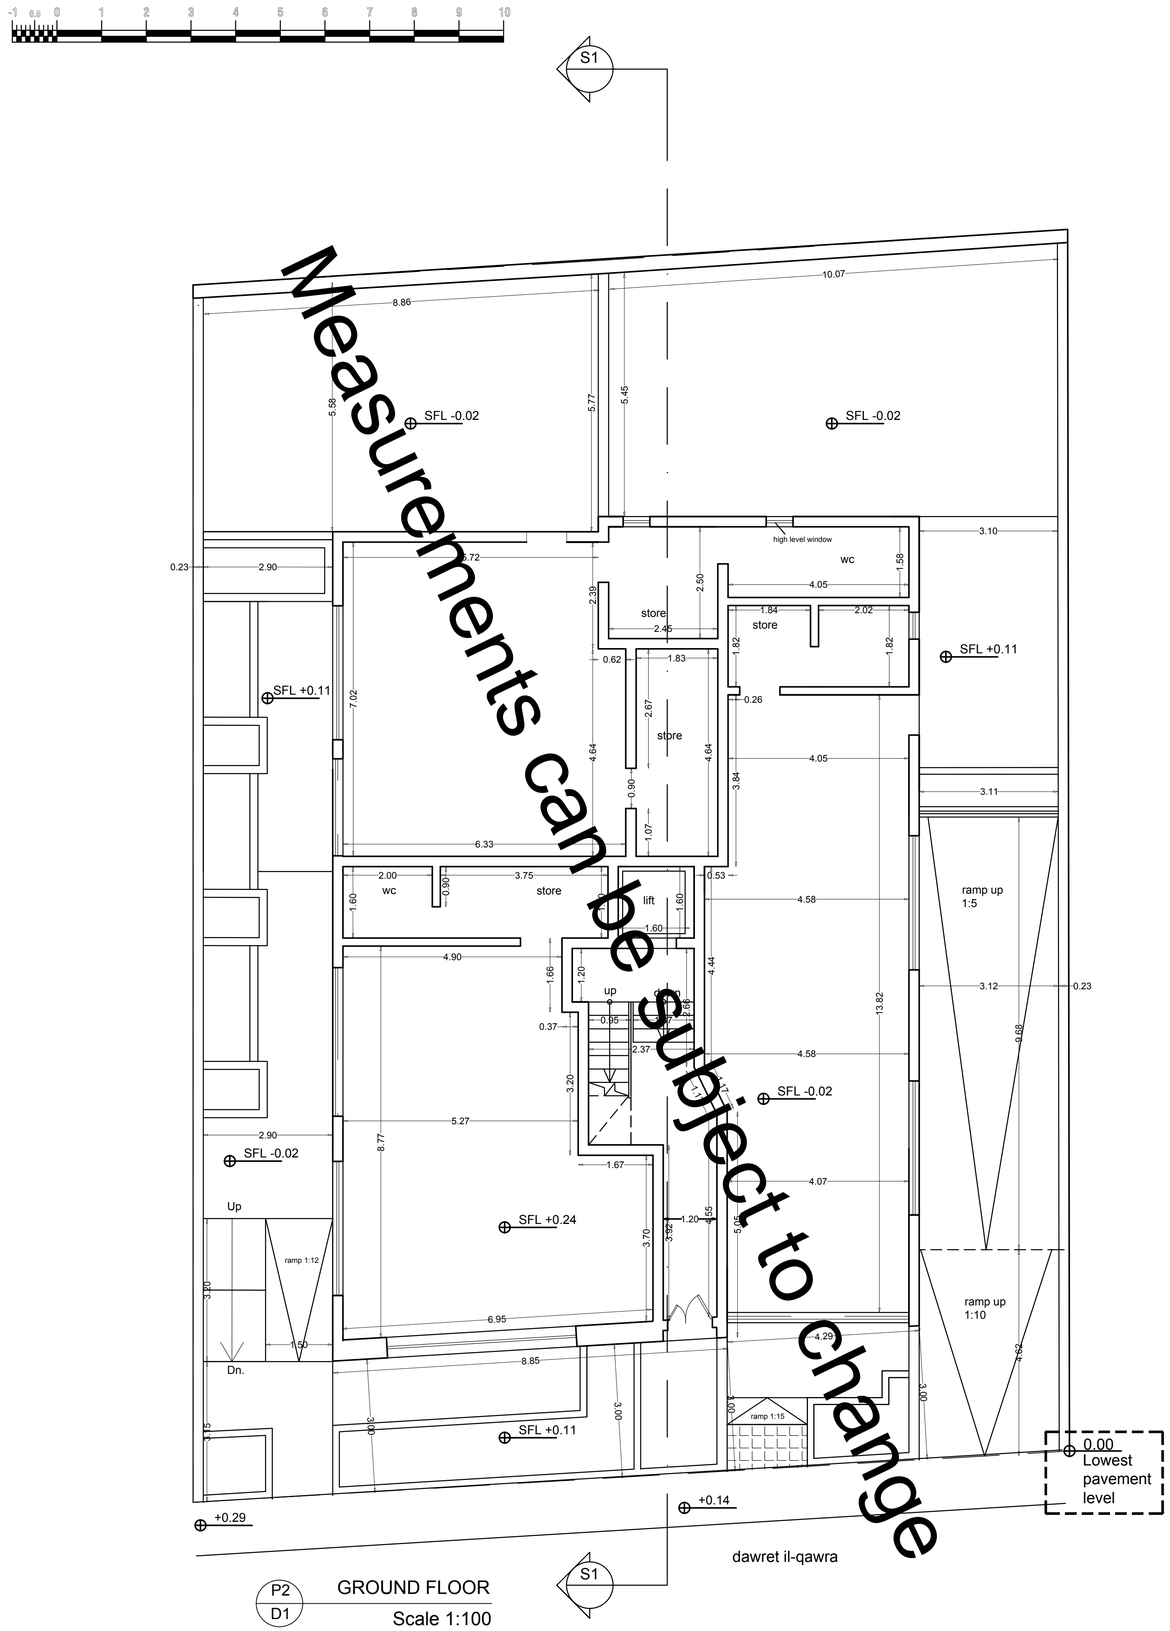

P2 / D1 GROUND FLOOR
Scale 1:100

Measurements can be subject to change

REVISIONS:

REF.	DATE	INITIALS	DESCRIPTION
1	---	---	---
2	---	---	---
FACADE:

REFERENCE	MATERIAL
A	ASHLAR MASONARY
B	GRAFFIATO RENDERING
C	RENDERED PLASTERING
D	DARK GREY ALUMINIUM APERTURES
E	DARK GREY ALUMINIUM RAILINGS
F	TIMBER MAIN DOORS
G	GALVANISED STEEL GARAGE DOORS
H	TIMBER APERTURES
I	WROUGHT IRON RAILINGS

CROSS SECTIONAL REFERENCE:

NOT TO BE SCALED FROM DRAWING

CLIENT: MR. MICHAEL BUGEJA

JOB TITLE: CASA NOSTRA QAWRA

DRAWING TITLE: PROPOSED LAYOUT PLANS

MANIERA GROUP
NO.4/7 VALLEY 1, TOWER STREET, KIRKOP
TEL: 21411790 / 21420895
FAX: 21420897
E-MAIL: maniera@onvol.net

ARCHITECT: COLIN ZAMMIT
B.E.&A.(HONS) A.&C.E.P.G.(IMP.CONSERV.)

DESIGNED BY:	DRAWN BY:	APPROVED BY:
S.A.	S.A.	C. Z.

SCALE:	REVISION:
1:100	00

DATE:	DRAWING NO.:
JUL.17	1

JOB NO.: 2804-16