Triq Salvu Buhagiar

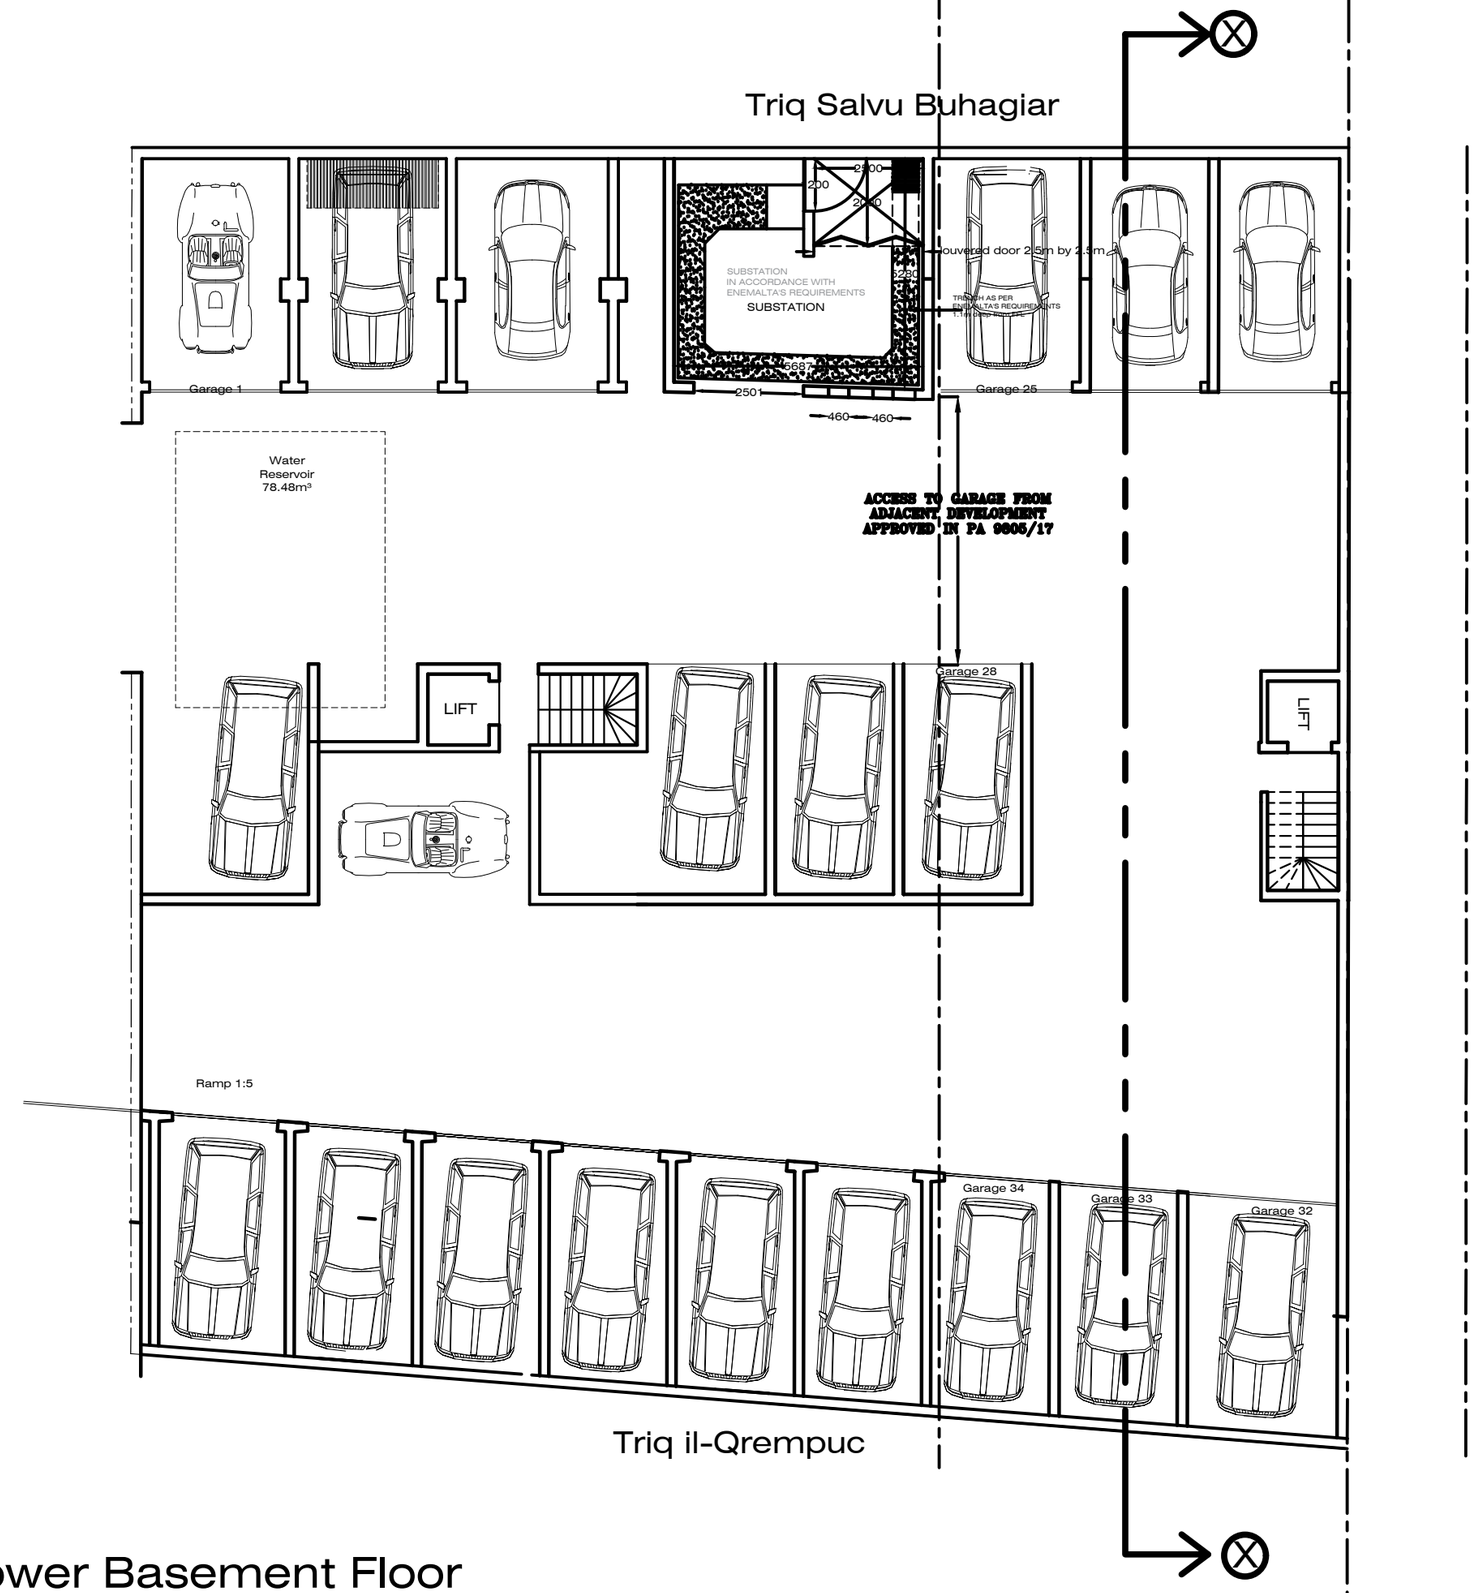

Triq il-Qrempuc

Lower Basement Floor

PERIT ELENA BORG COSTANZI

ARCHITECT + CIVIL ENGINEER

67, george borg olivier str., sliema slm 1807
tel/fax : 00356 21 37 60 33 mob : 00356 9944 1232

PROPOSAL	Mscala		
CLIENT	Mr. Michael Bugeja	DATE	18-02-2019
DRAWN BY	---	JOB NUMBER	0000/00
CHECKED BY	EBC	DRAWING NUMBER	00
SCALE	1:100	REVISIONS	00
		PAPER SIZE	A2