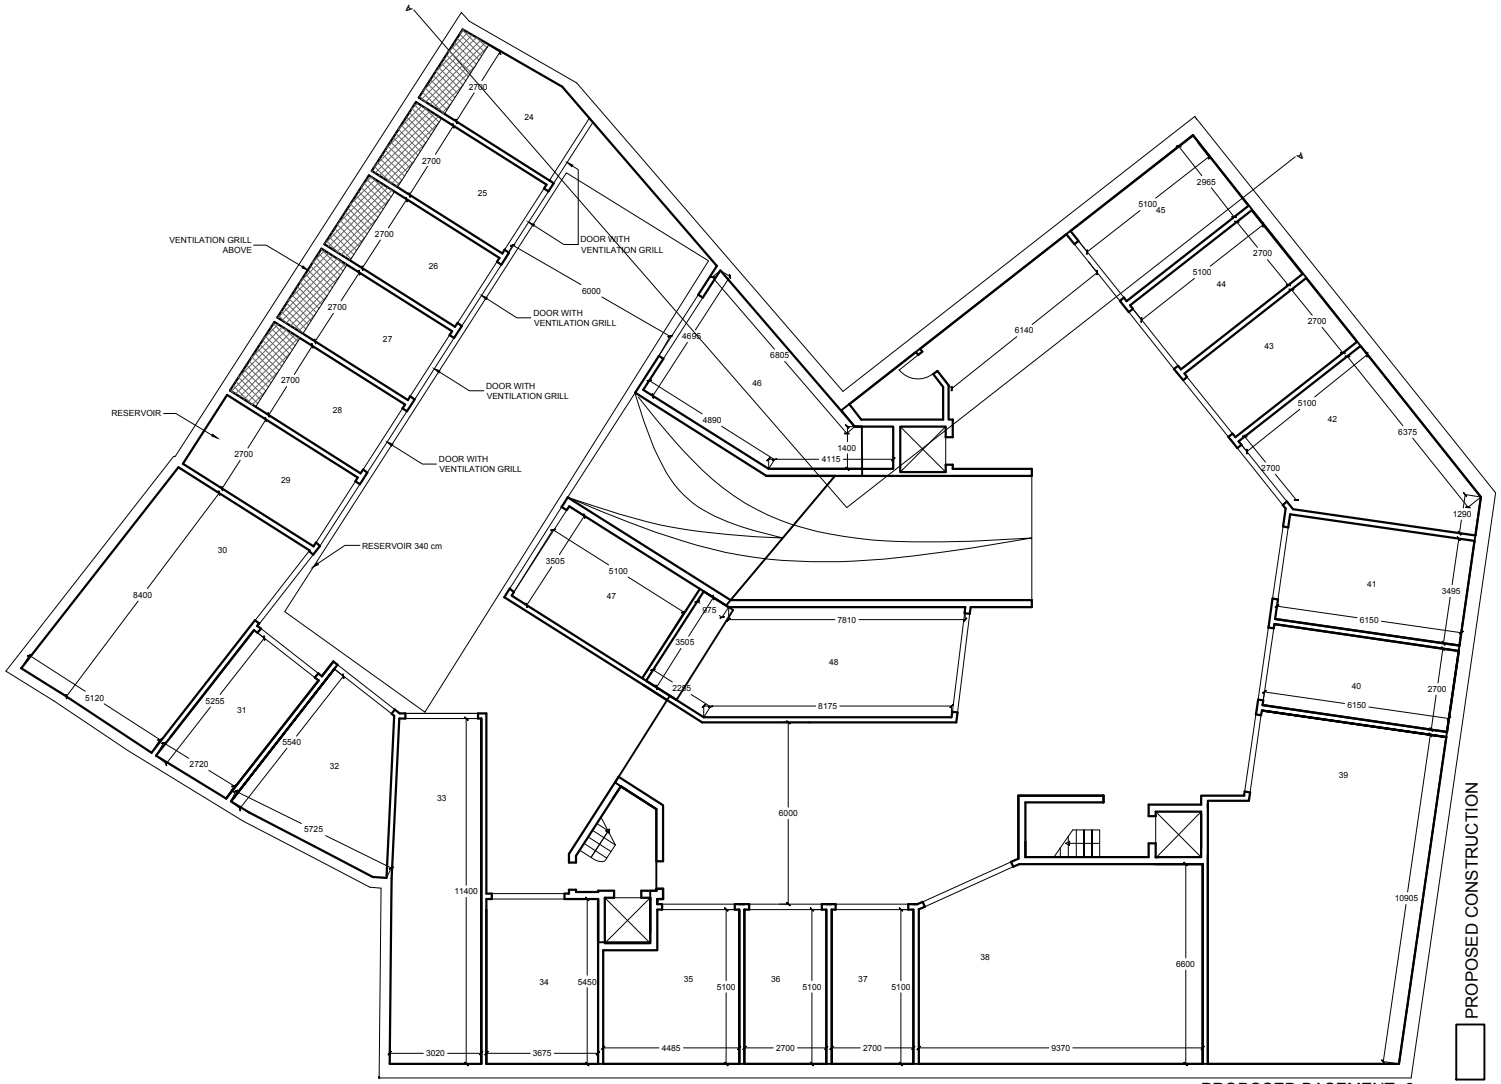

PROPOSED BASEMENT -2